



SET: 2
LOCATION:
HE & SHE TOILET

DESCRIPTION:
STEEL CASEMENT
WINDOW W/ 3/16 THK.
CLEAR GLASS

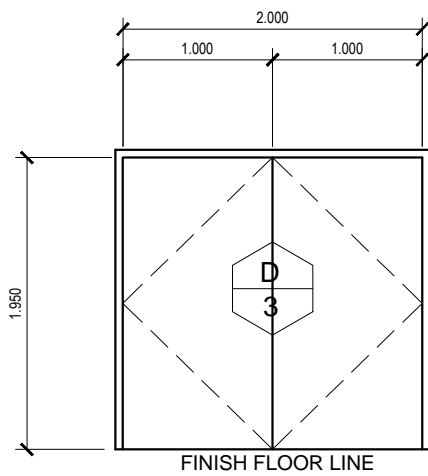


SET: 2
LOCATION:
SOLAR DRYER AREA

DESCRIPTION:
STEEL DOOR WITH
2x4 RECTANGULAR TUBE
STEEL JAMBS

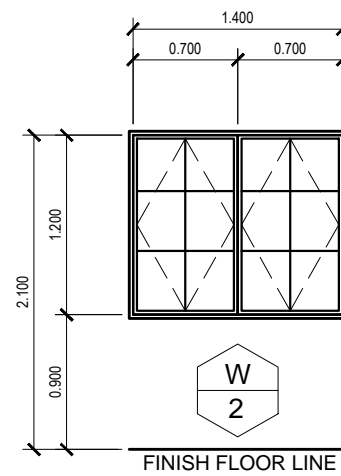


SET: 2
LOCATION:
FINISHING AREA

DESCRIPTION:
STEEL CASEMENT
WINDOW W/ 3/16 THK.
CLEAR GLASS

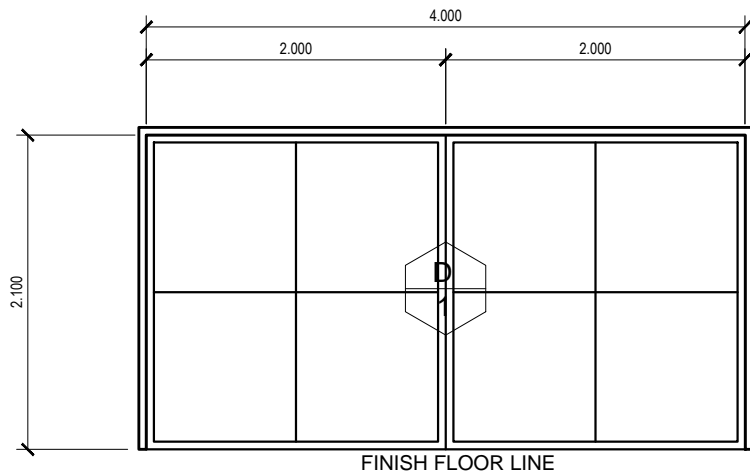


SET: 2
LOCATION:
LOADING AREA

DESCRIPTION:
ALUMINUM FRAME
SLIDING SCREEN DOOR
WITH EXPANDED WIRE

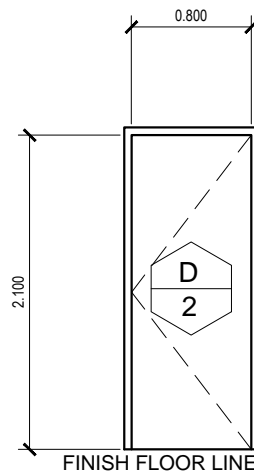


SET: 1
LOCATION:
FINISHING AREA

DESCRIPTION:
PVC PLAIN WHITE
SWING DOOR WITH
PVC JAMBS

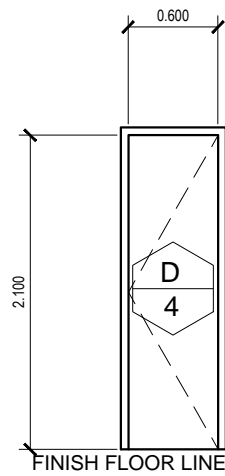


SET: 2
LOCATION:
LOADING AREA

DESCRIPTION:
PVC PLAIN WHITE
SWING DOOR WITH
PVC JAMBS

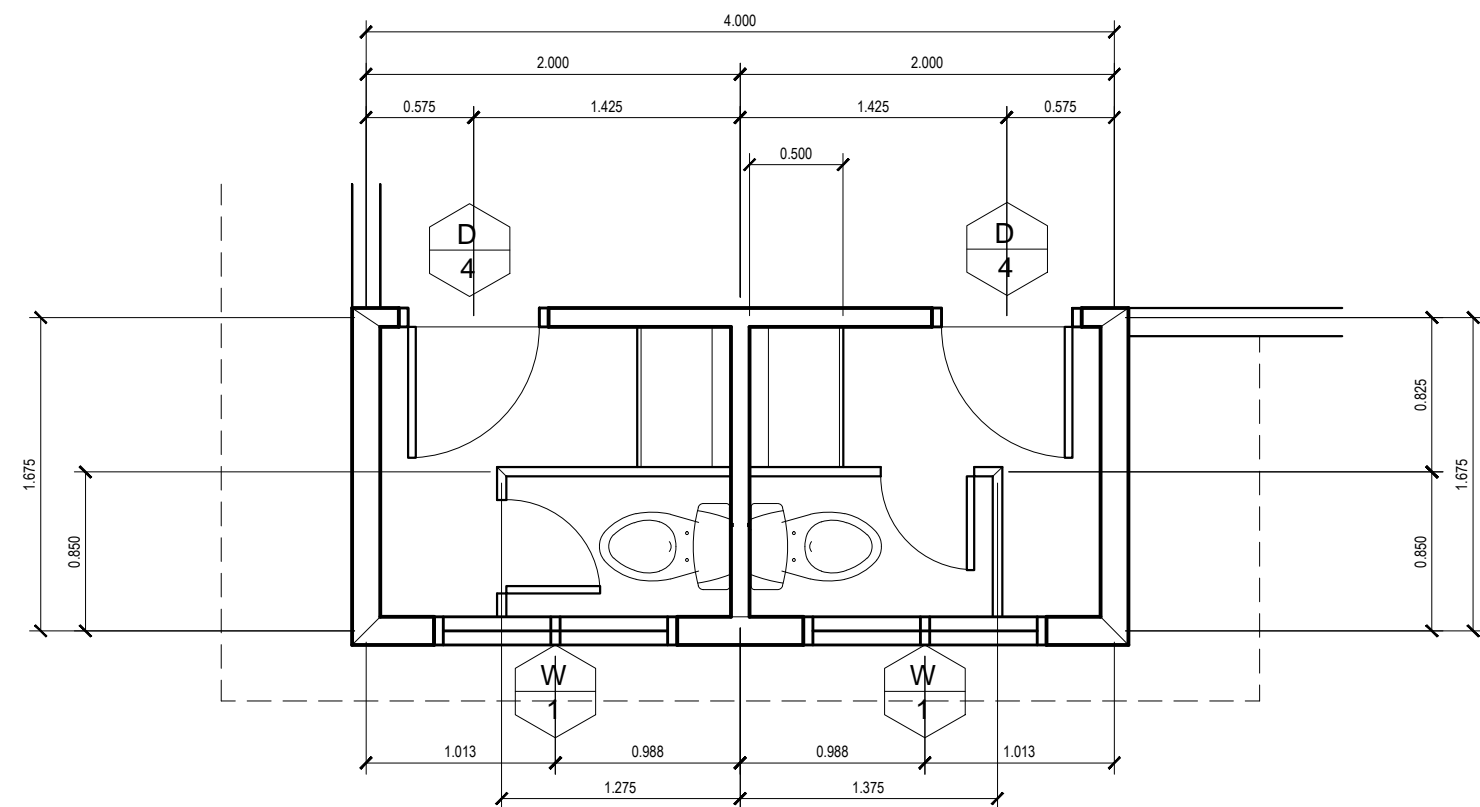

SCHEDULE OF DOORS & WINDOWS

SCALE: 1:50 M.

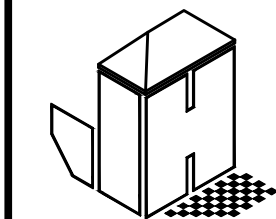

FROM THE OFFICE OF:

JOHEN BUILDERS
CONCEPTS & DESIGNS

ADDRESS: SOUTH ROAD, POB. PARDO, CEBU CITY. TEL NO: 032-4169345

SEAL:

CERTIFYING PROFESSIONAL:

REG. NO: PTR NO:
REG. DATE: PTR DATE:
PROF: TIN. NO:

PROPOSED PROJECT:

SOLAR DRYER FACILITY

LOCATION: BARANGAY BANGKAL, LAPU-LAPU CITY, MACTAN ISLAND, CEBU.

OWNER / REPRESENTATIVE:

CAROLYNE GO

ADDRESS: HDC, WAREHOUSE-3, TABOK, MANDAUE CITY

SHEET CONTENT:

01. Section Thru "A-A"
02. Section Thru "B-B"
03. Section Thru "C-C"
04. Schedule of Doors & Windows
05. Toilet Floor Plan

SET NO:

A
04 04

SHEET NO:

04
14