





A
1 5
PERSPECTIVE - 01
SCALE: N/A

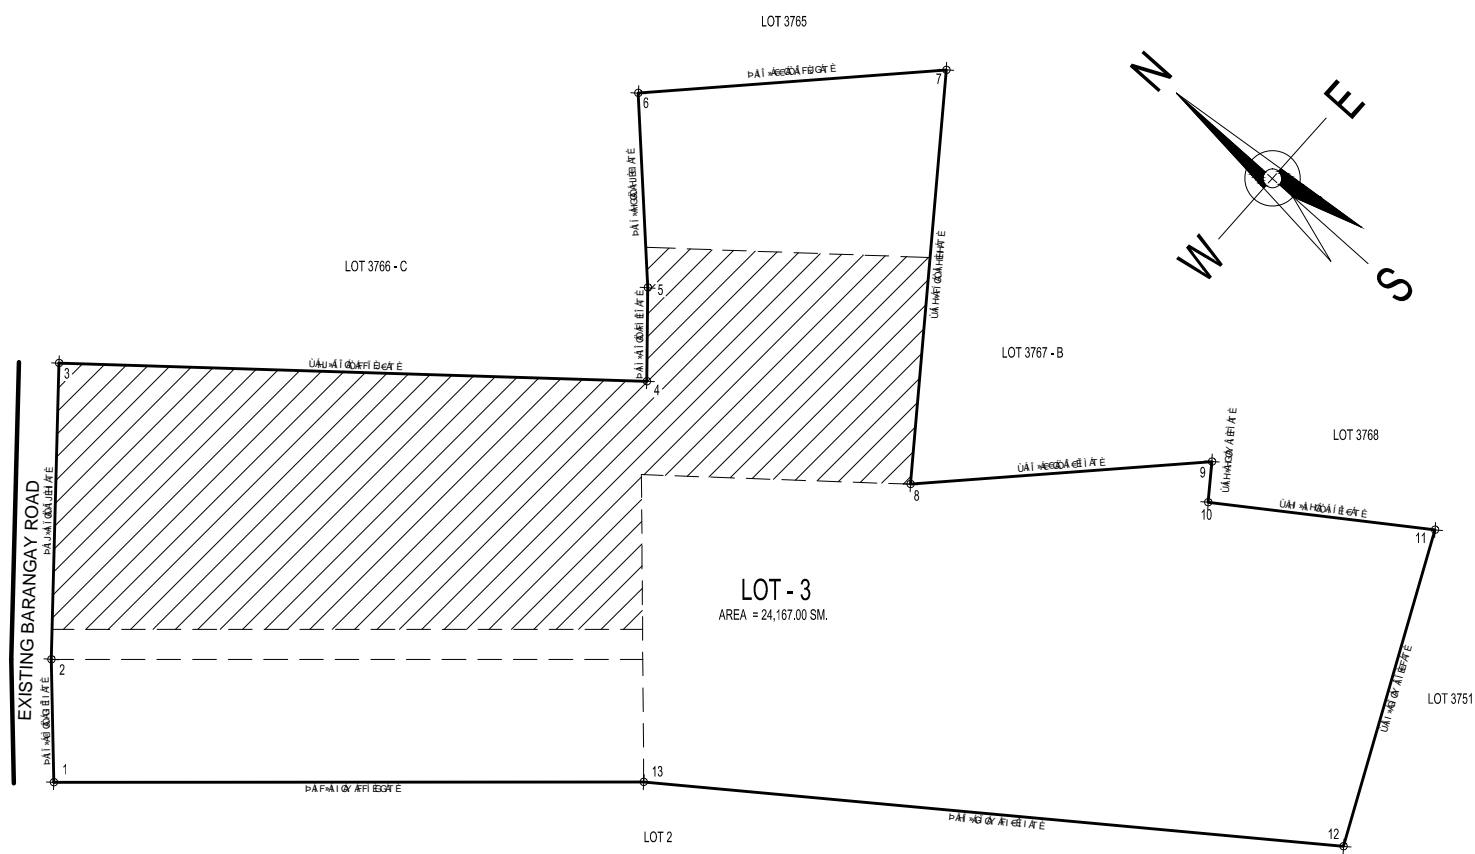

A
3 5
LOT PLAN
SCALE: 1:1500 M.



A
3 4
VICINITY MAP
SCALE: N/A

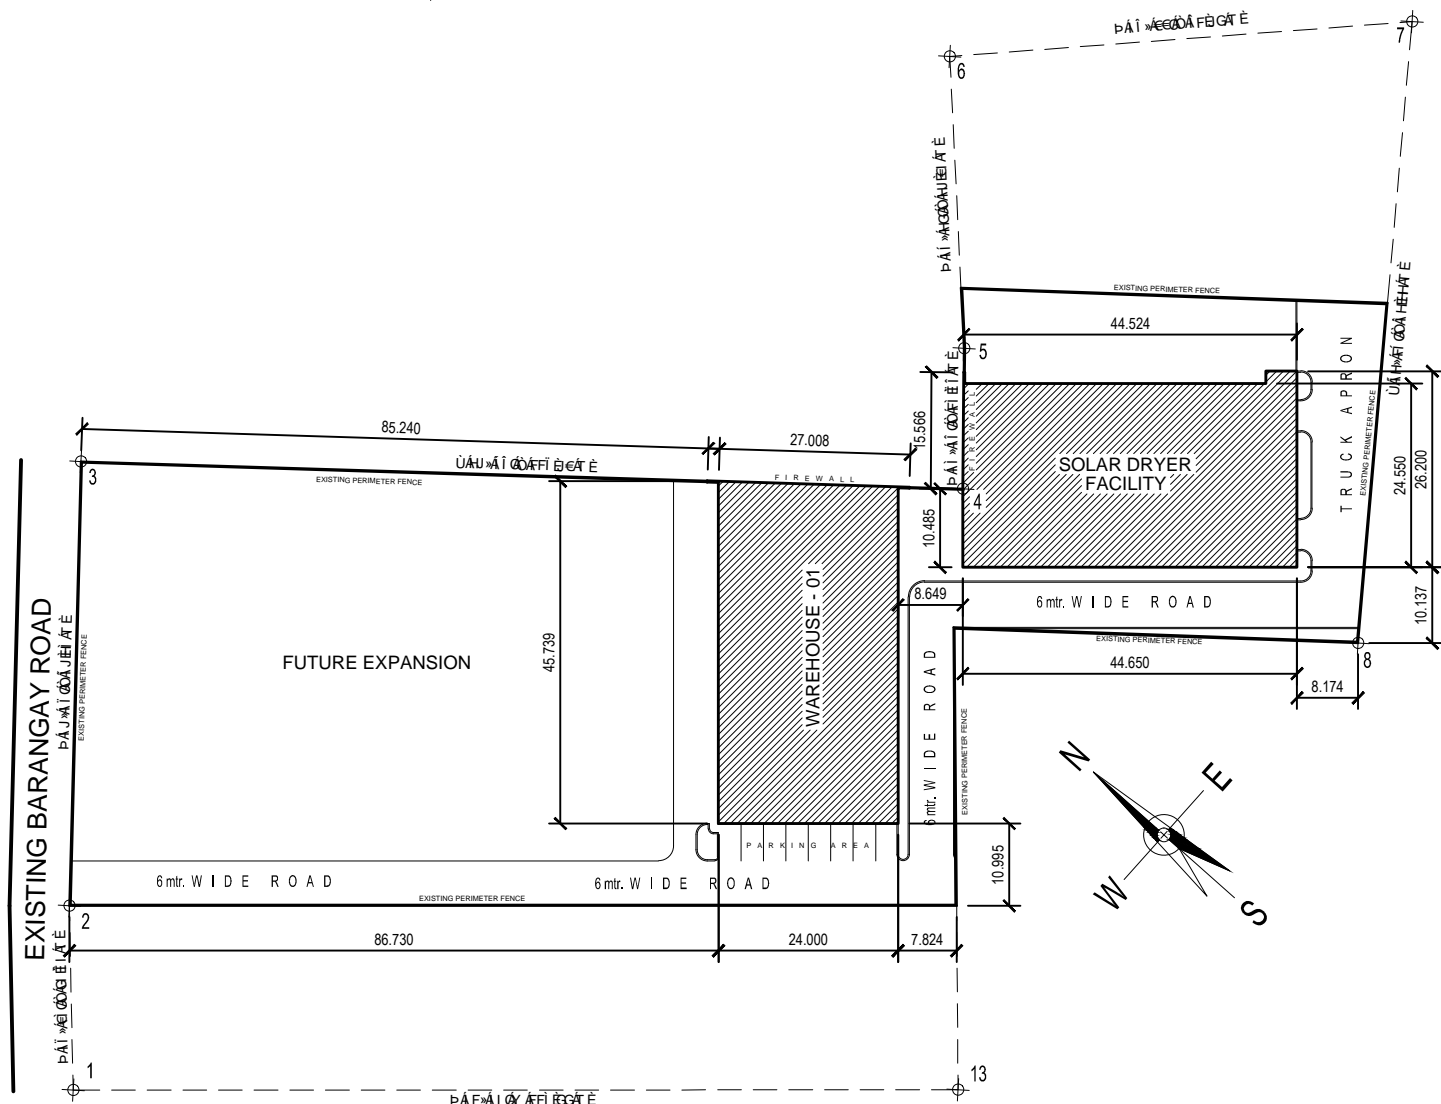

A
5 5
SITE DEVELOPMENT PLAN
SCALE: 1:1000 M.

TABLE OF CONTENTS

SOLAR DRYER:

PAGE - 1
PERSPECTIVE
LOT PLAN
VICINITY MAP
SITE DEVELOPMENT PLAN

PAGE - 2
GROUND FLOOR PLAN

PAGE - 3
RIGHT SIDE VIEW ELEVATION
FRONT VIEW ELEVATION
REAR VIEW ELEVATION
LEFT SIDE VIEW ELEVATION

PAGE - 4
SECTION THRU "A-A"
SECTION THRU "B-B"
SECTION THRU "C-C"
SCHEDULE OF DOORS & WINDOWS
TOILET FLOOR PLAN

STRUCTURAL PLANS

ELECTRICAL PLANS

SANITARY PLANS

REPUBLIC OF THE PHILIPPINES
DEPARTMENT OF PUBLIC WORKS & HIGHWAYS
OFFICE OF THE BUILDING OFFICIAL
LAPU - LAPU CITY
PHILIPPINES

RECOMMENDING APPROVAL:

ASSIST. HEAD DATE:

BUILDING OFFICIAL DATE:

RECOMMENDING APPROVAL:

LAND USE & ZONING

HEAD DATE:

RECOMMENDING APPROVAL:

LINE & GRADE

HEAD DATE:

RECOMMENDING APPROVAL:

ARCHITECTURAL

HEAD DATE:

RECOMMENDING APPROVAL:

STRUCTURAL

HEAD DATE:

RECOMMENDING APPROVAL:

SANITARY

HEAD DATE:

RECOMMENDING APPROVAL:


ELECTRICAL

HEAD DATE:

RECOMMENDING APPROVAL:

MECHANICAL

HEAD DATE:

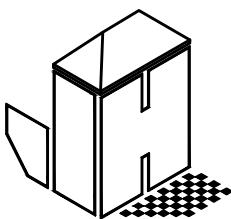

FROM THE OFFICE OF:
JOHEN BUILDERS
CONCEPTS & DESIGNS
ADDRESS: SOUTH ROAD, POB. PARDO, CEBU CITY. TEL NO: 032-4169345

SEAL:

CERTIFYING PROFESSIONAL:

ARCHT. UZZIEL B. BALBUENA

REG. NO: 15538 PTR NO: 5018124

REG. DATE: 08-23-99 PTR DATE: 01-24-13

PROF: ARCHITECT TIN. NO: 212-045-273

PROPOSED PROJECT:

SOLAR DRYER FACILITY

LOCATION: BARANGAY BANGKAL, LAPU-LAPU CITY, MACTAN ISLAND, CEBU.

OWNER / REPRESENTATIVE:

CAROLYNE GO

ADDRESS: HDC, WAREHOUSE-3, TABOK, MANDAUE CITY

SHEET CONTENT:

01. Perspective
02. Lot Plan
03. Site Development Plan
04. Vicinity / Location Map

SET NO:

A
01 04

SHEET NO:

01
14