



RECOMMENDING APPROVAL:

ASSIST. HEAD
BUILDING OFFICIAL


DATE:
DATE:

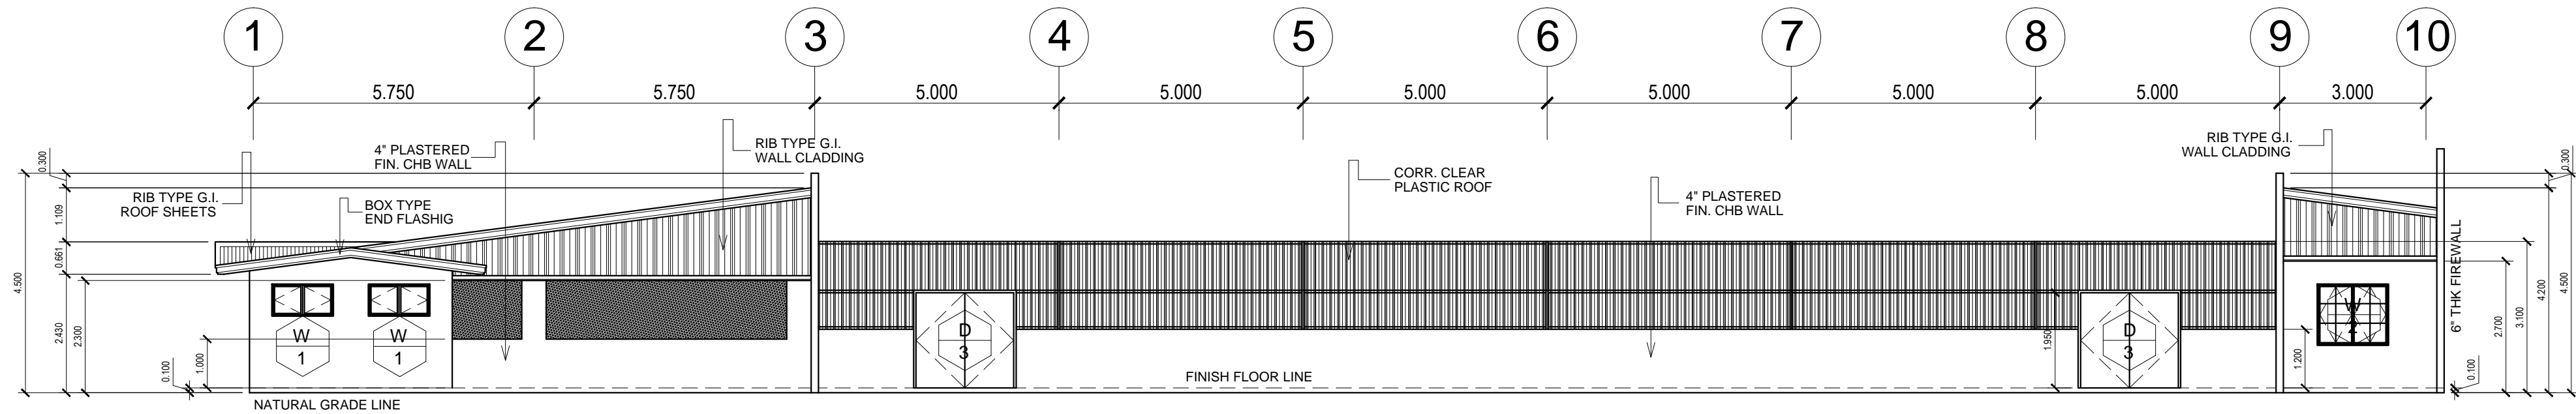


RIGHT SIDE VIEW ELEVATION
SCALE: 1:100 M.

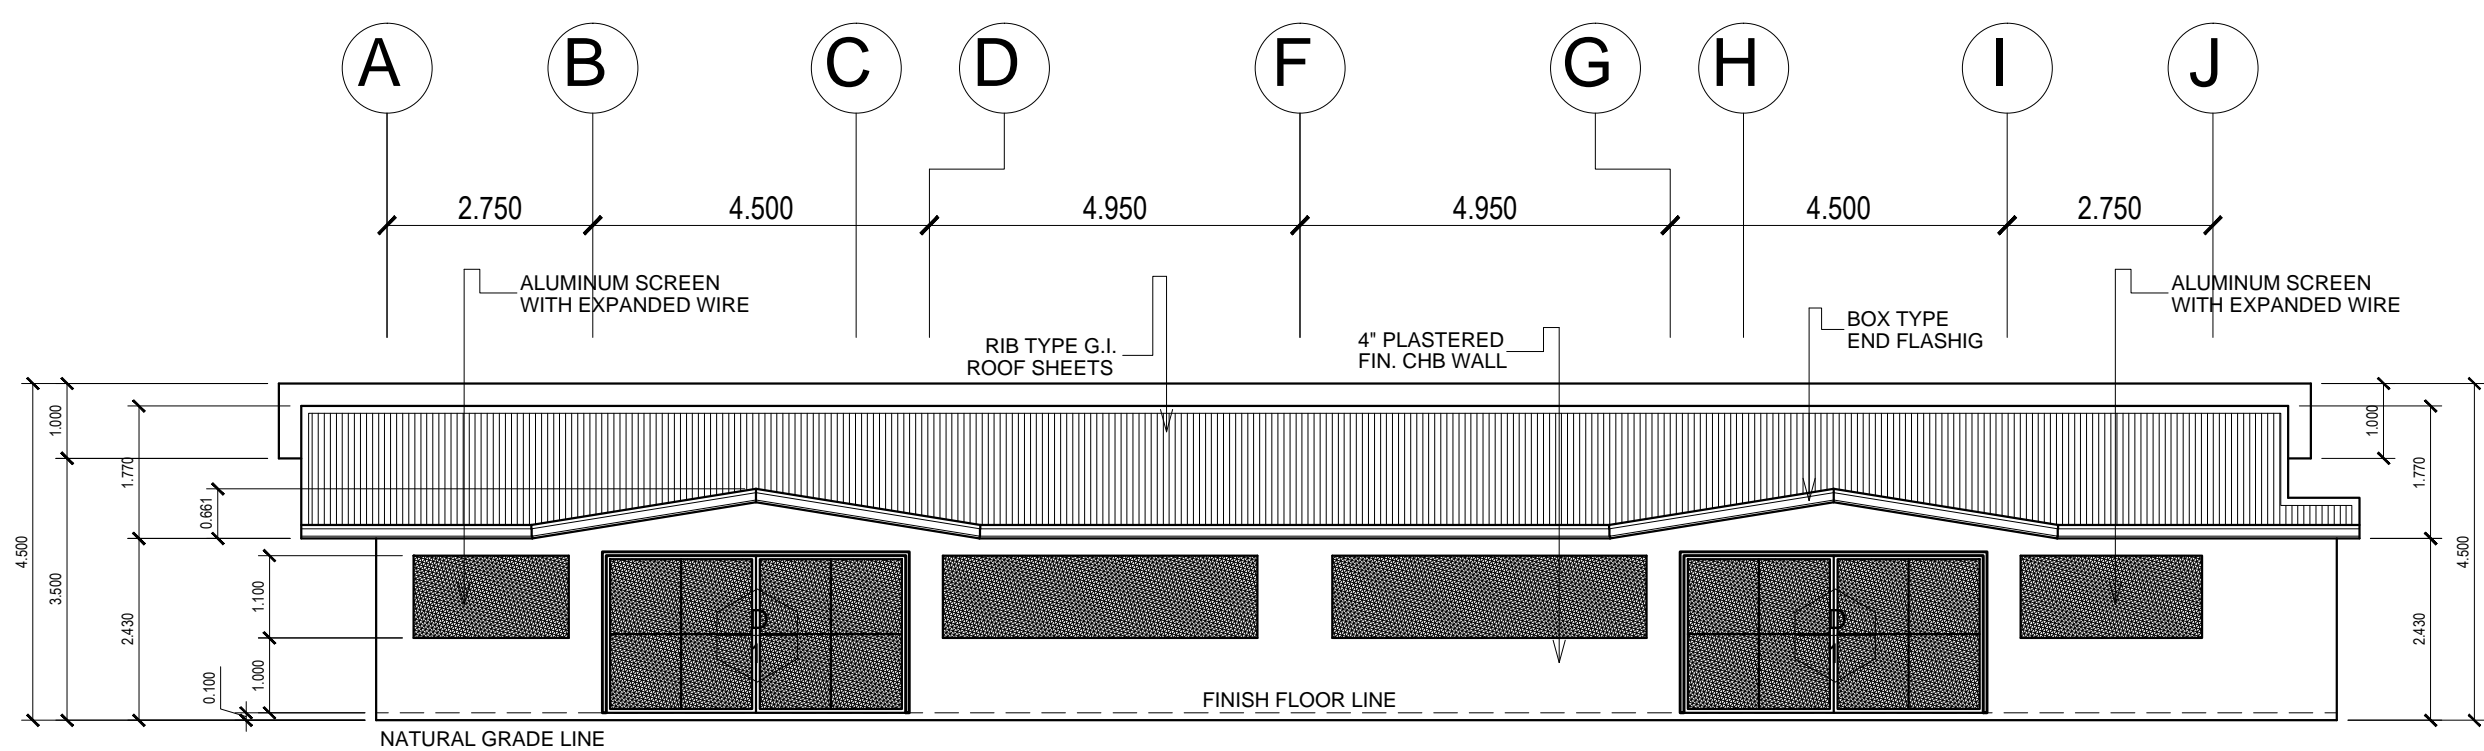

FRONT VIEW ELEVATION
SCALE: 1:100 M.

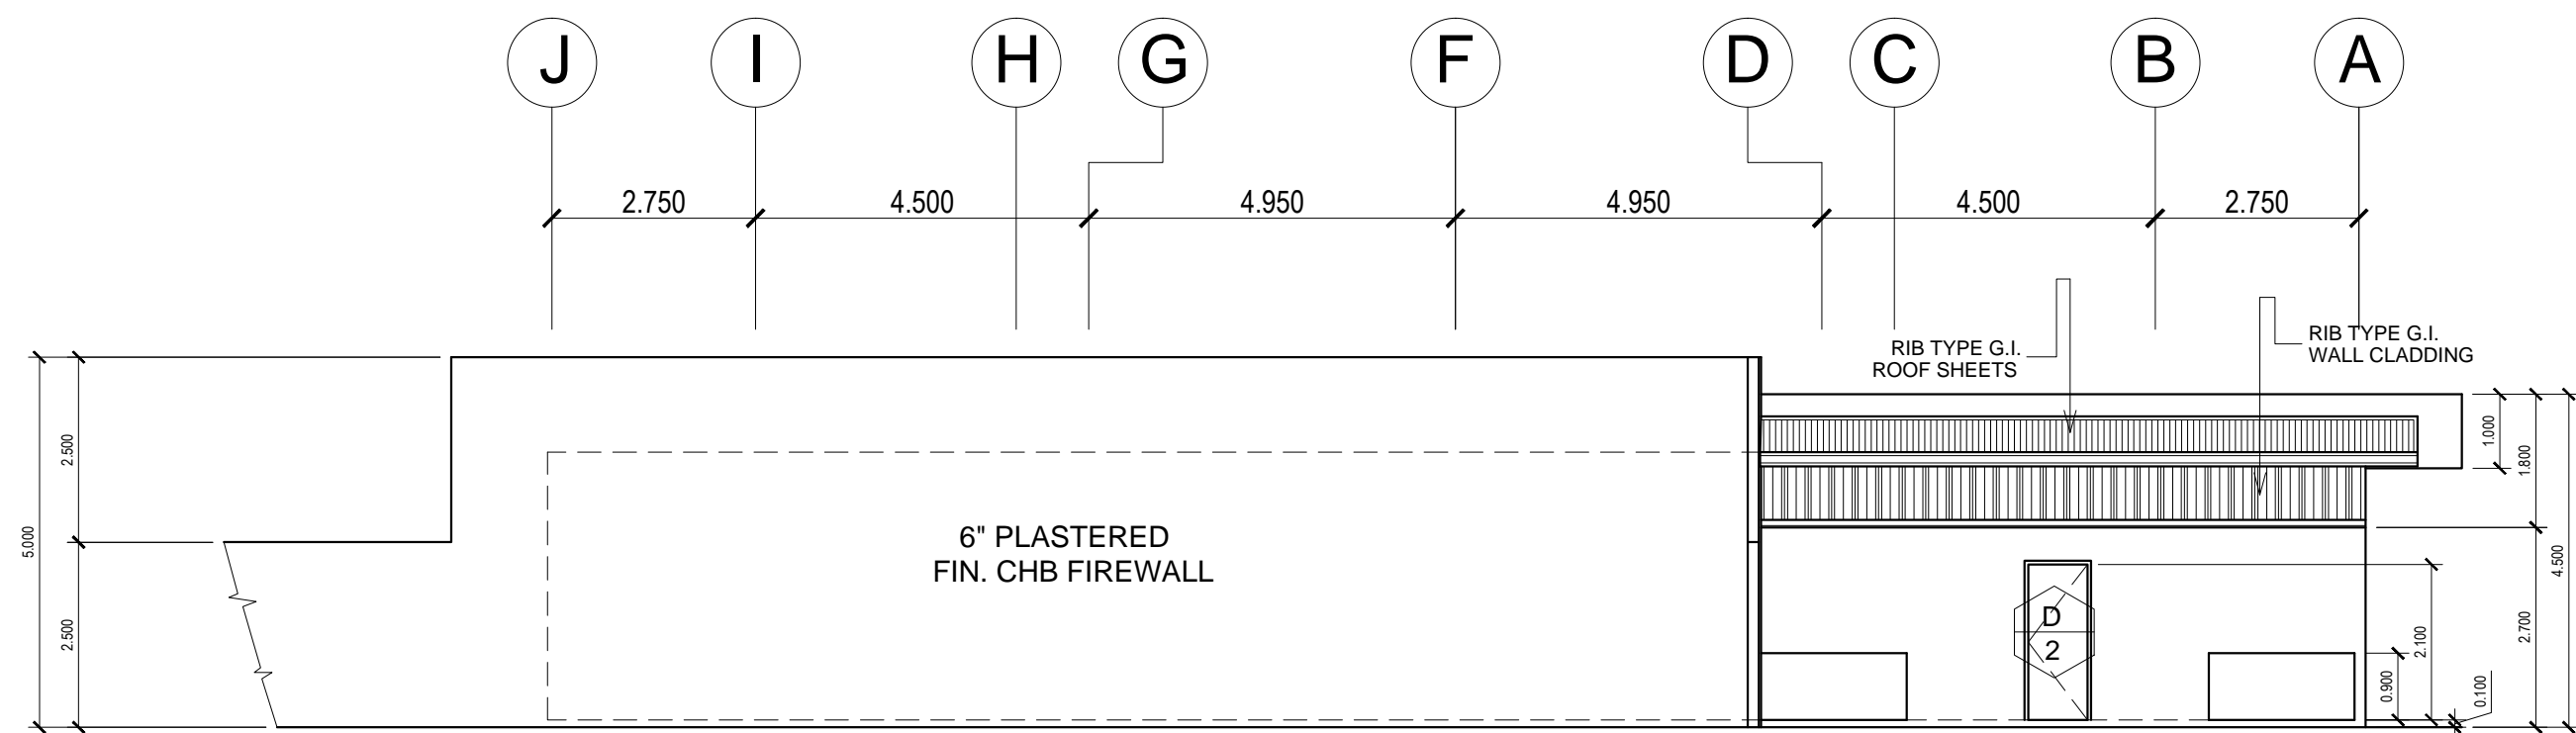

REAR VIEW ELEVATION
SCALE: 1:100 M.

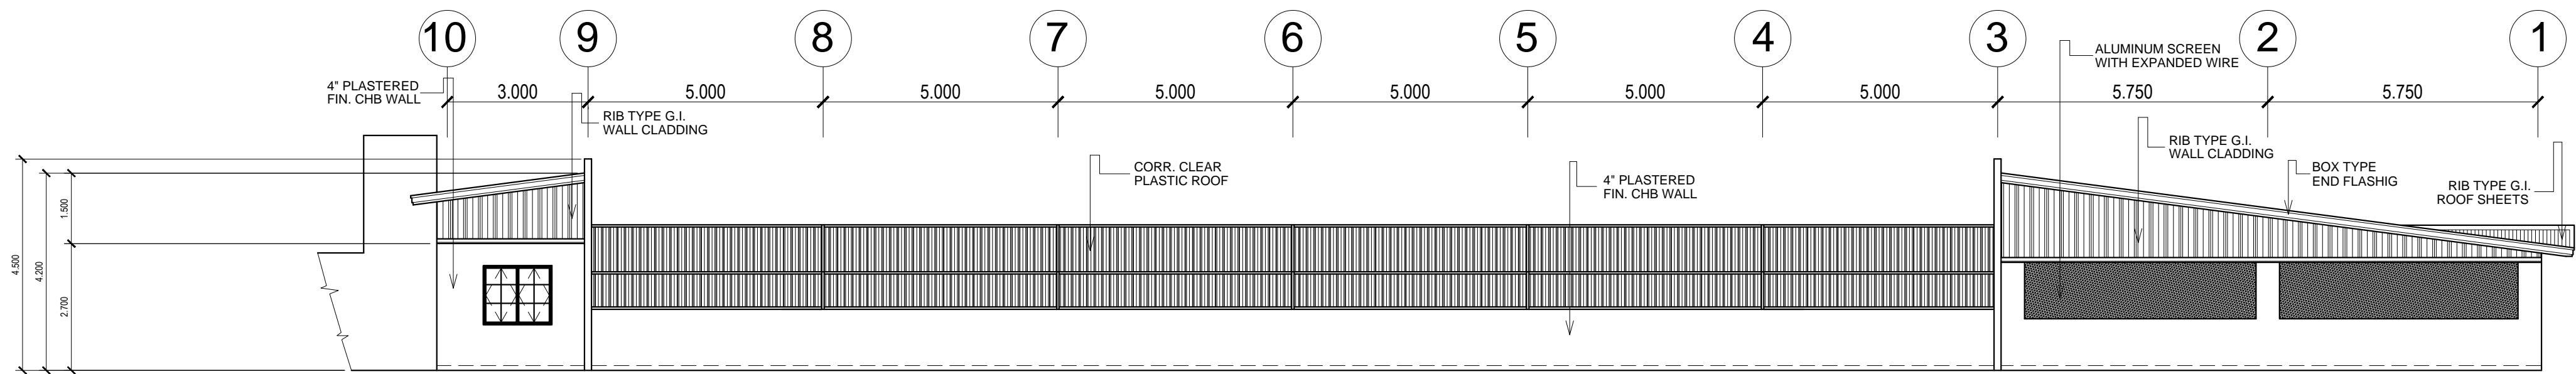

LEFT SIDE VIEW ELEVATION
SCALE: 1:100 M.

	FROM THE OFFICE OF:	SEAL:	CERTIFYING PROFESSIONAL:	PROPOSED PROJECT:	OWNER / REPRESENTATIVE:	SHEET CONTENT:	SET NO:	SHEET NO:
	JOHEN BUILDERS CONCEPTS & DESIGNS			SOLAR DRYER FACILITY	CAROLYNE GO	01. Right Side View Elevation 02. Front View Elevation 03. Rear View Elevation 04. Left Side View Elevation	A 03 04	03 14
	ADDRESS: SOUTH ROAD, POB. PARDO, CEBU CITY. TEL NO: 032-4169345		REG. NO: PTR NO: REG. DATE: PTR DATE: PROF: TIN. NO:	LOCATION: BARANGAY BANGKAL, LAPU-LAPU CITY, MACTAN ISLAND, CEBU.	ADDRESS: HDC, WAREHOUSE-3, TABOK, MANDAUE CITY			